WINDIMURRA VANADIUM

DOCUMENT REVIEW

1 ☑ Approved

2 ☐ Approved as noted - revise and resubmit

3 ☐ Not approved - revise and resubmit

4 ☐ Review not required

Approval does not relieve contractor from full compliance with contractual obligations

Date 18/08/2008 Sign John Paulin

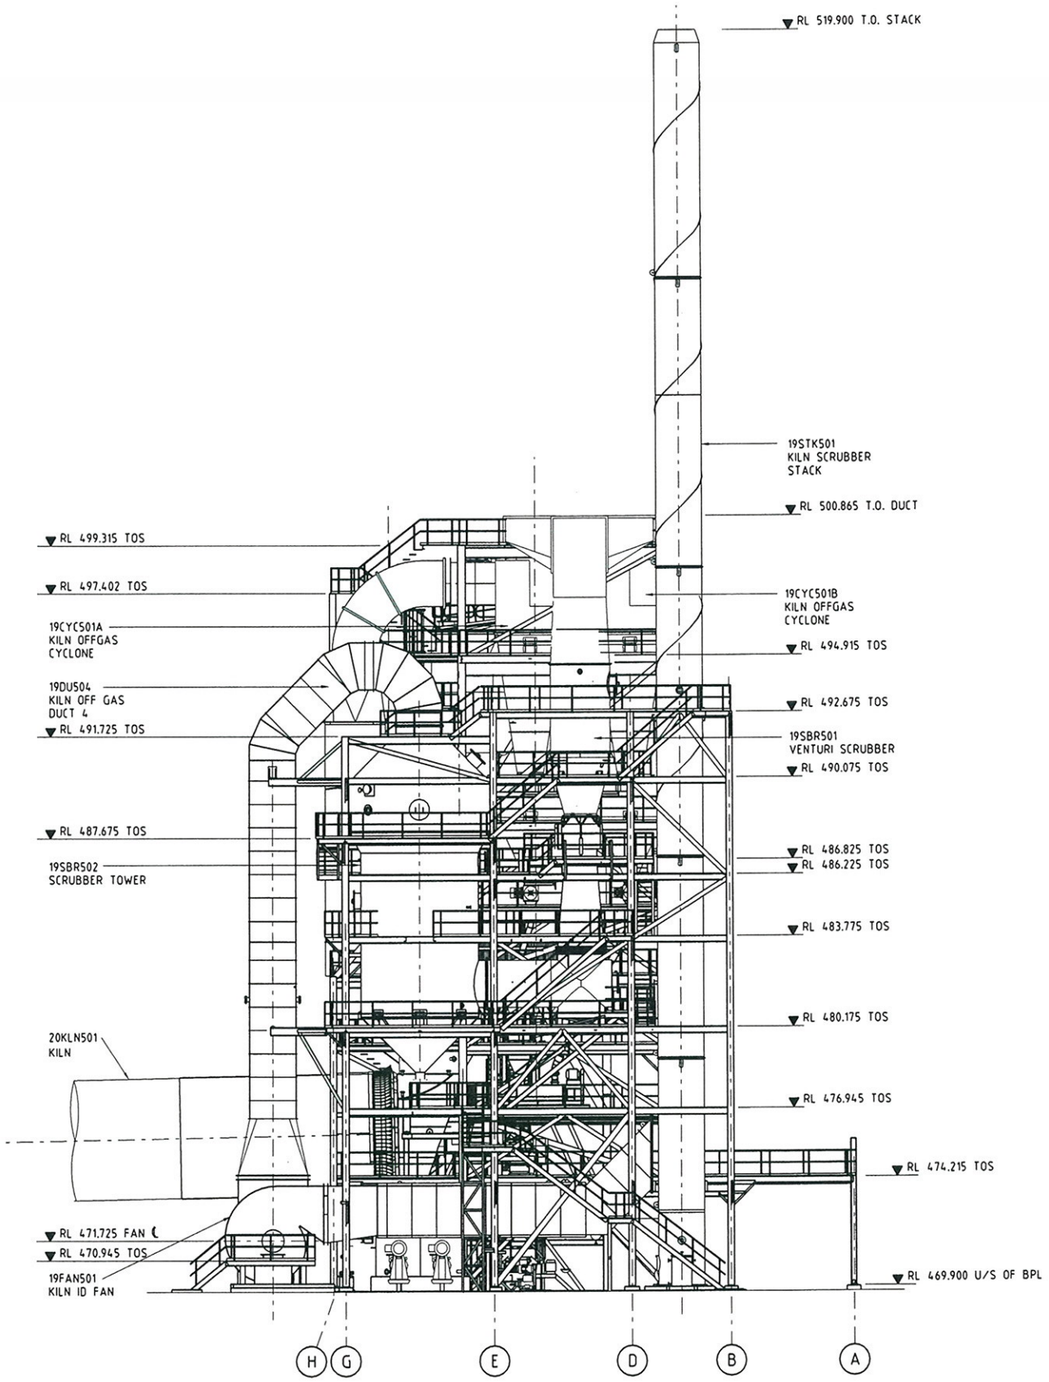

ELEVATION A/1

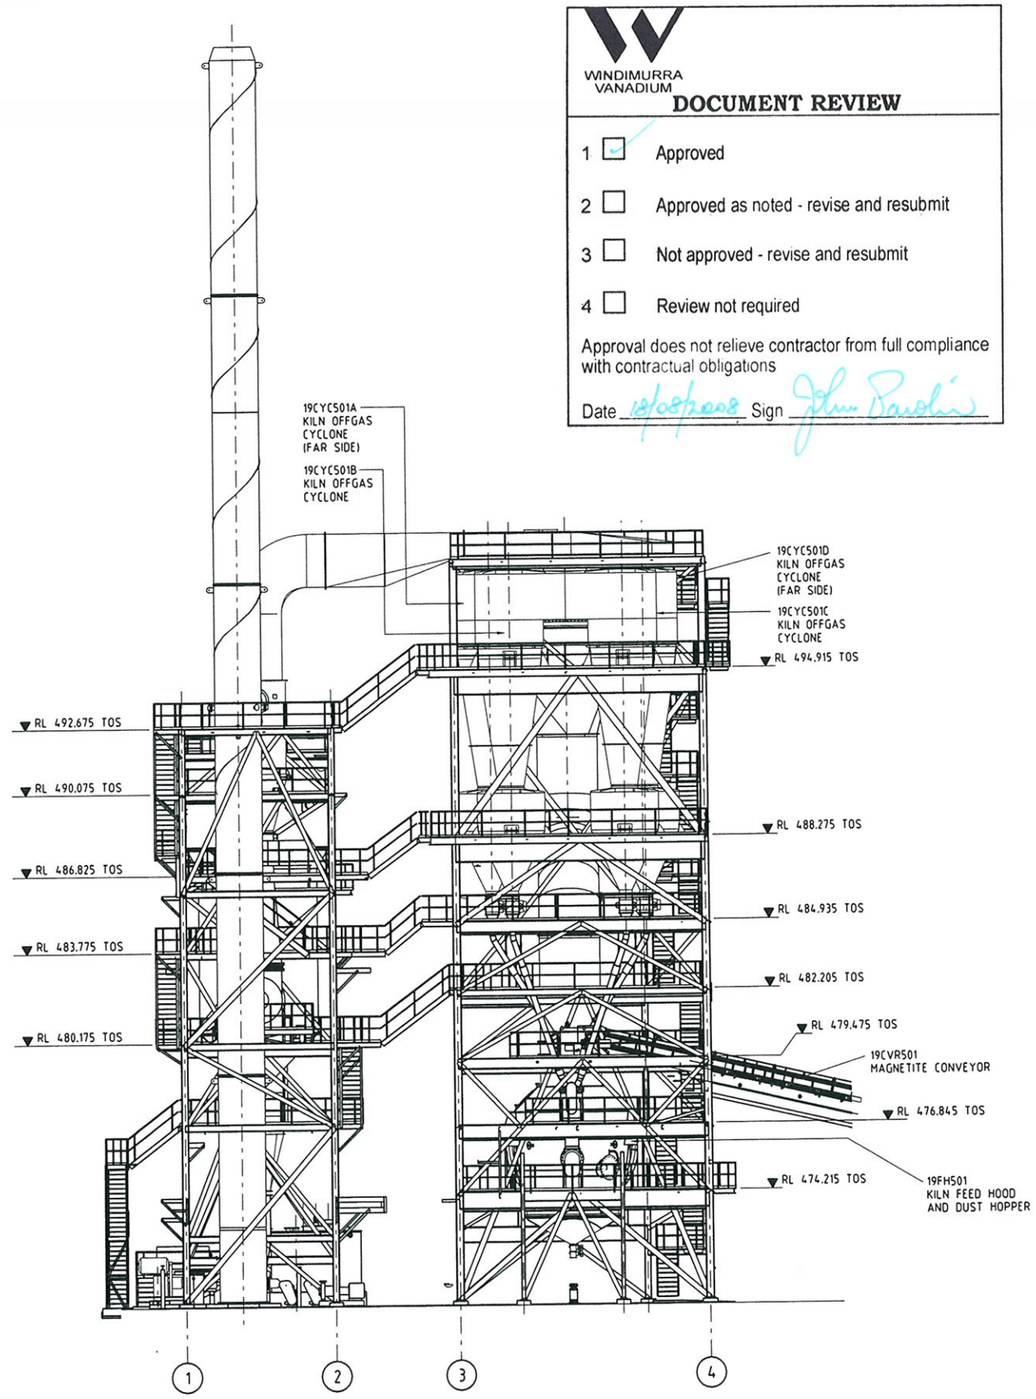

ELEVATION B/1

PROTEUS DRG No. 06033-DM-090

No	REF. DRG. No.	TITLE	REV	BY	DATE	DESCRIPTION	CHK'D	APP'D
			0	JM	28.07.08	ISSUED FOR CONSTRUCTION	KN	BJG
			E	EW	25.07.08	ISSUED FOR CLIENT APPROVAL	KN	BJG
			D	AB	09.11.07	RE-ISSUED FOR CLIENT REVIEW	KN	BJG
			C	AB	28.09.07	ISSUED FOR CLIENT REVIEW	KN	BJG
			B	AB	20.08.07	ISSUED FOR SCRUBBER TENDER	KN	BJG
1	6033-19-M-1005	GENERAL ARRANGEMENT - PLAN AND 3D VIEW - SHEET 1	A	AB	07.05.07	ISSUED FOR STAGE 1 EPCM REPORT	KN	BJG

REV	BY	DATE	DESCRIPTION	CHK'D	APP'D

CLIENT: WINDIMURRA VANADIUM

proteus engineers
consulting engineers • project managers
ph (08) 9481 3200 • fax (08) 9481 2249
email proteus@proteuseng.com.au

This drawing must not be copied or reproduced in any form or used for any purpose other than originally intended without written approval of PROTEUS ENGINEERS
Proteus Consultants Pty Ltd ACN 009 162 329 ATIT Proteus Unit Trust trading as Proteus Engineers

	BY	DATE
DRAWN	A.BORNINKHOF	02.04.07
CHK'D.	K. NORMAN	25.07.08
DES'N.	I. POOLE	02.04.07
CHK'D.	D. TREMAN	25.07.08
APP'D.	B. GILLIS	25.07.08

TITLE
WINDIMURRA VANADIUM PROJECT
AREA 19 - MAGNETITE
GENERAL ARRANGEMENT
ELEVATIONS - SHEET 1

SCALE		DRG. No.	REV.
1:100	B1	6033-19-M-1010	0

u:\windimurra vanadium\06033 windimurra vanadium project\Mechanical\Area 19 Magnetite\6033-19-M-1010.dgn
9:41:39 AM 28/07/2008